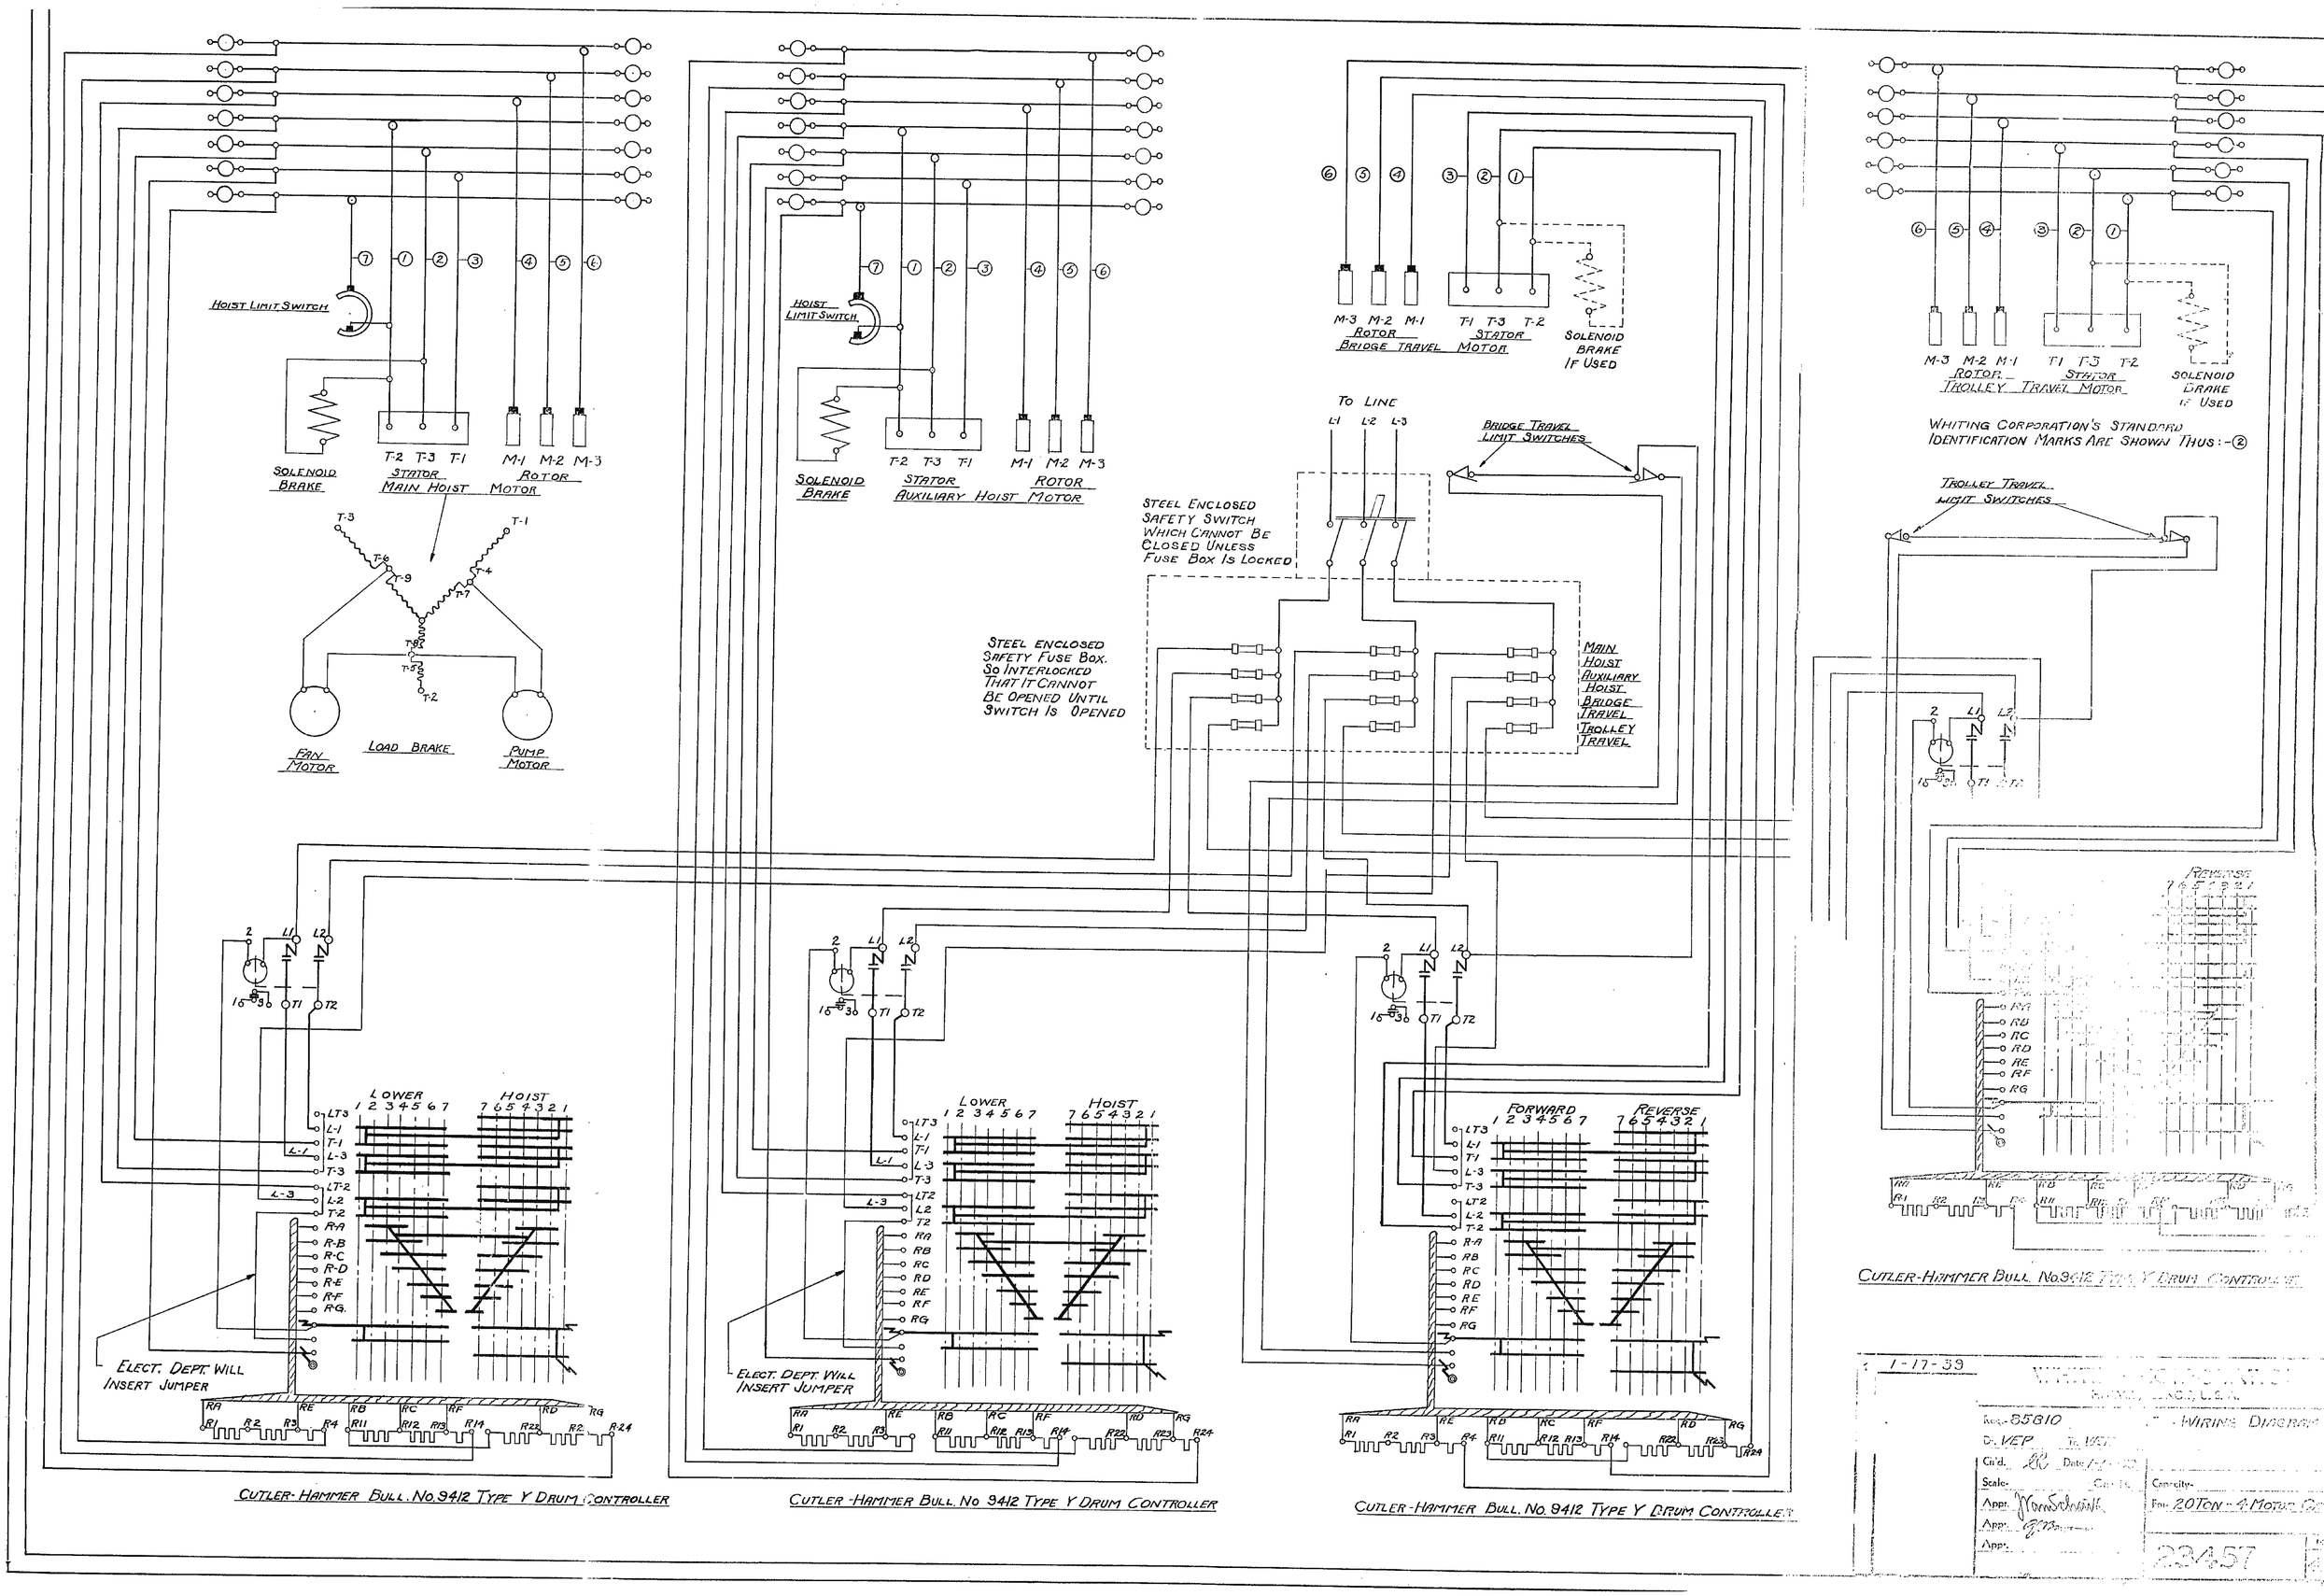

FOR INFORMATION ONLY

THIS DRAWING INCLUDED FOR INFORMATION ONLY IN FORT PECK "MODERNIZE BRIDGE CRANE CONTROLS" CONTRACT DRAWING NUMBER SERIES MFP205-063E